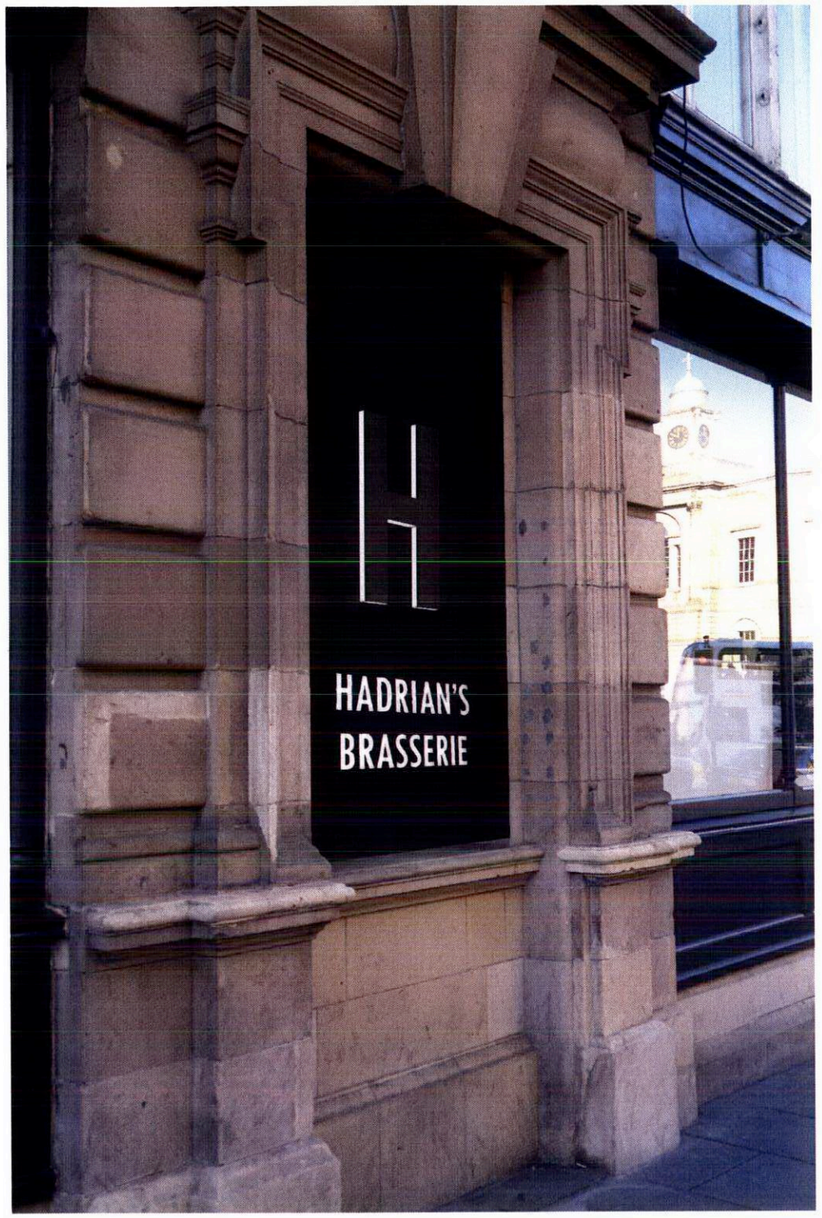

PROPOSED SIGN, 2150X1095MM IN CHARCOAL GREY PAINTED METAL WITH FRETTED LETTERING. HALO LIGHTING EFFECT TO LOGO WITH WHITE OPALESCENT BACKLIT INFILL TO SMALLER TEXT.

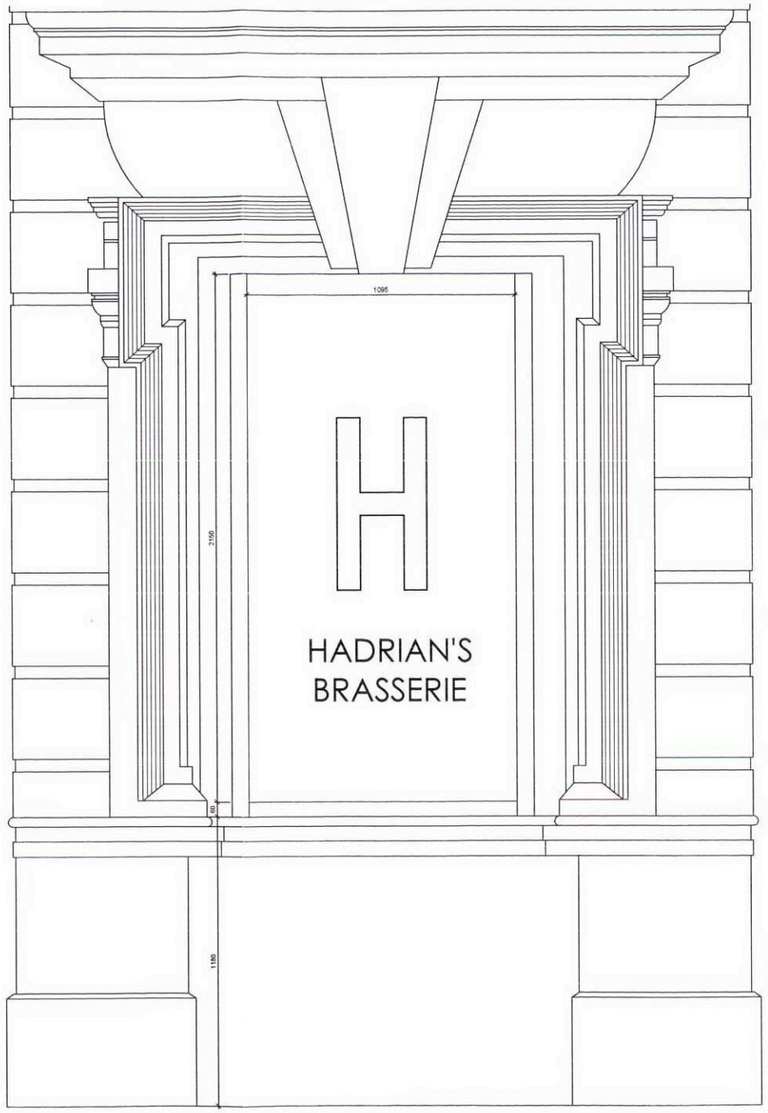

ELEVATION OF STONE NICHE WITH PROPOSED SIGN 1:10

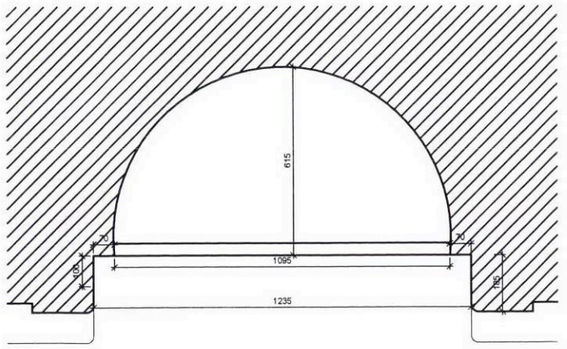

PLAN OF STONE NICHE WITH PROPOSED SIGN 1:10

PLANNING & STRATEGY
DRAWING No
REF 12/00449/LBC
15 FEB 2012
MEETING | AGENDA ITEM | DECISION

'HADRIAN'S' SIGNAGE

project: HADRIAN'S RESTAURANT & BALMORAL BAR EXTERNAL WORKS		job no: 1159	dwg no: (PL)003	revision: -
client: ROCCO FORTE COLLECTION	status: PLANNING	scale: 1:100@A3	date: 09.02.12	drawn: SA